Logic Diagram- McCormack Main Entrance Schedule
Temporary Entrance Coordination

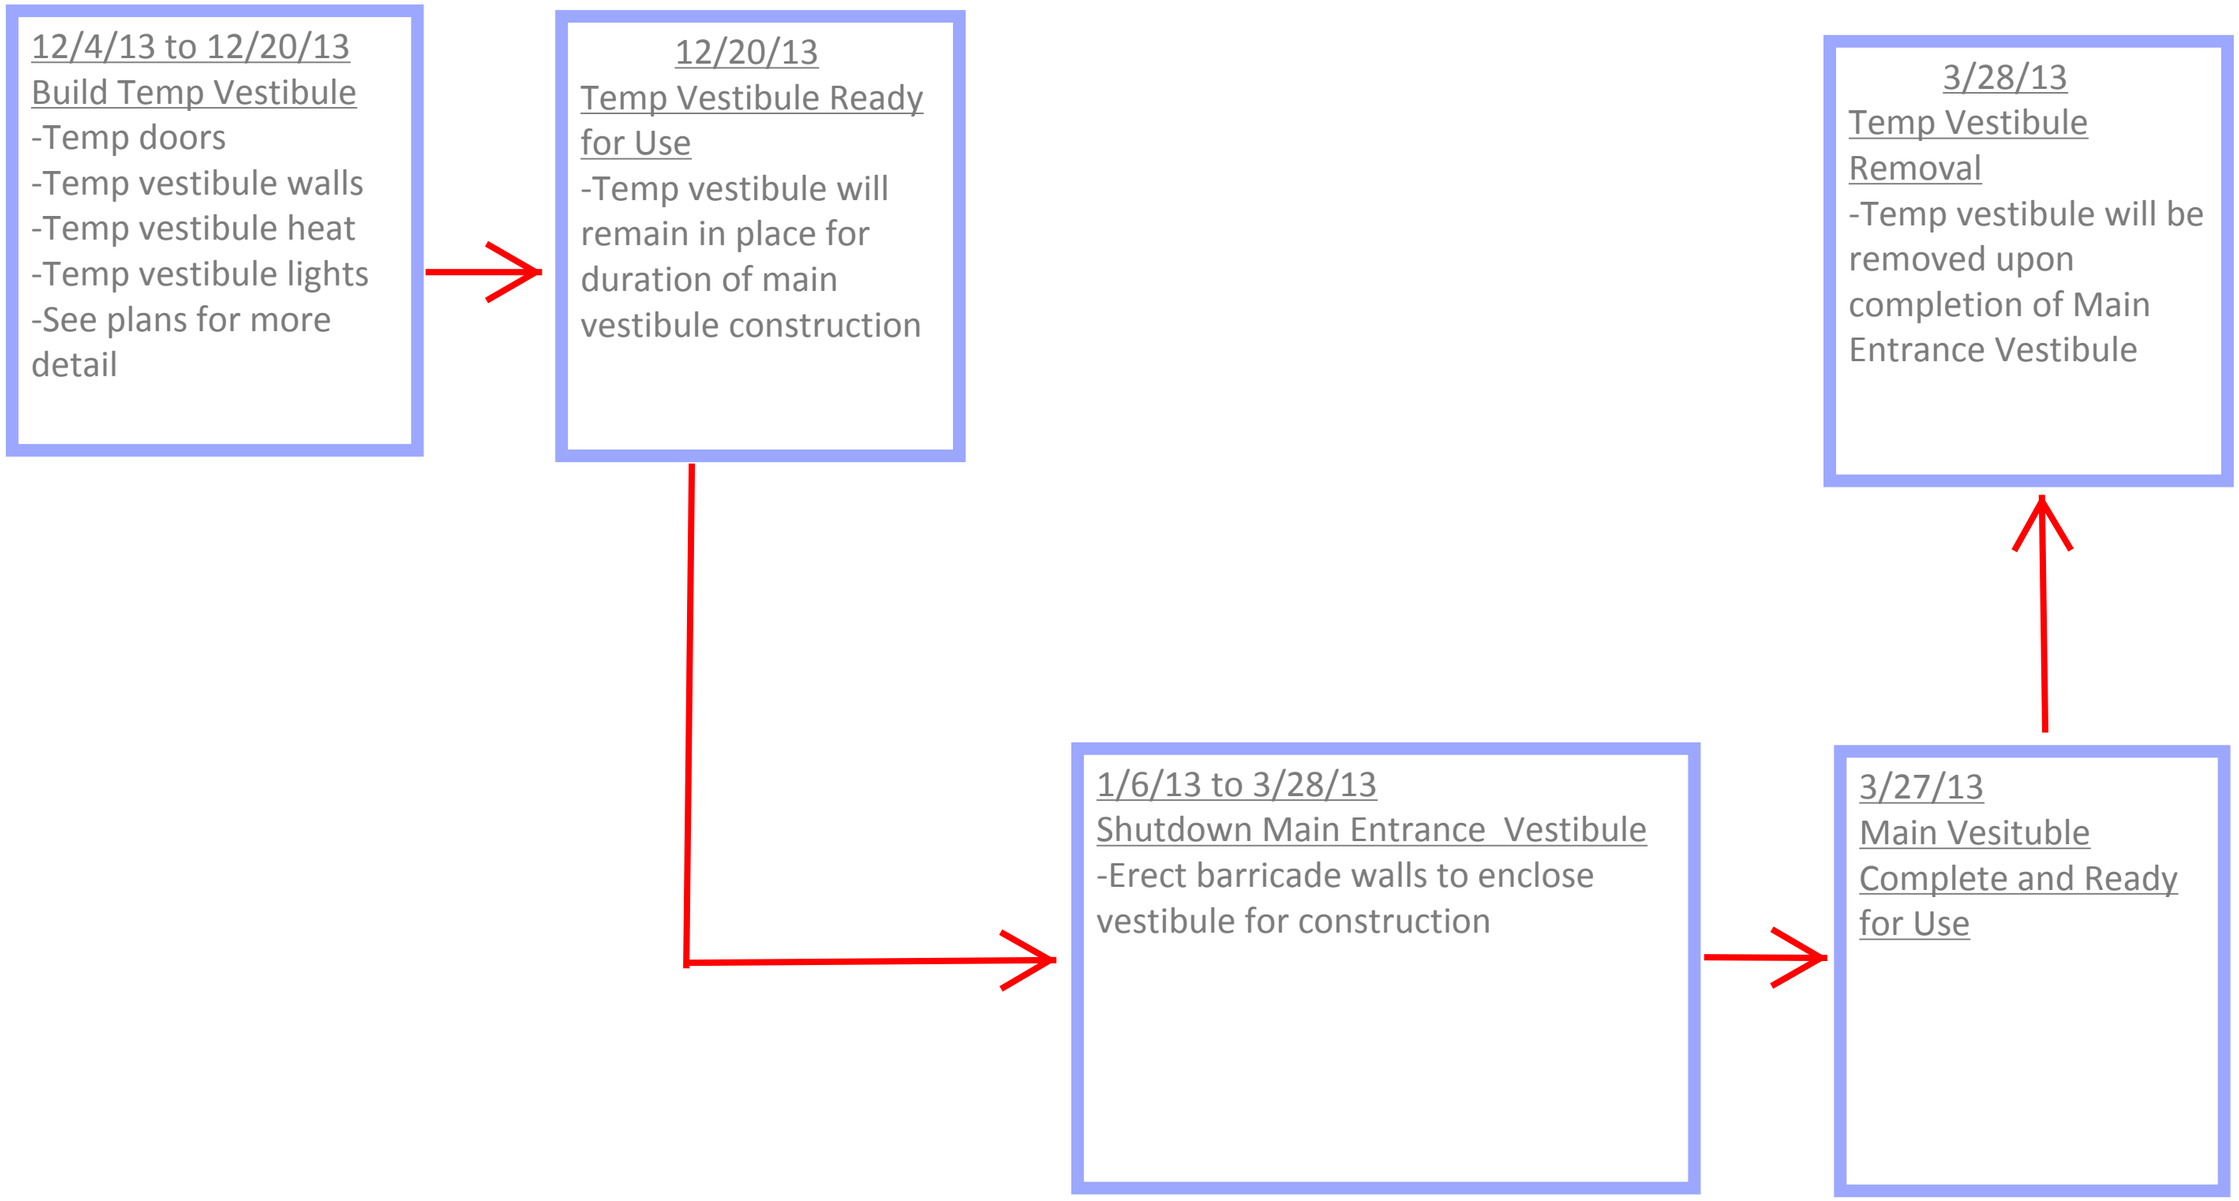

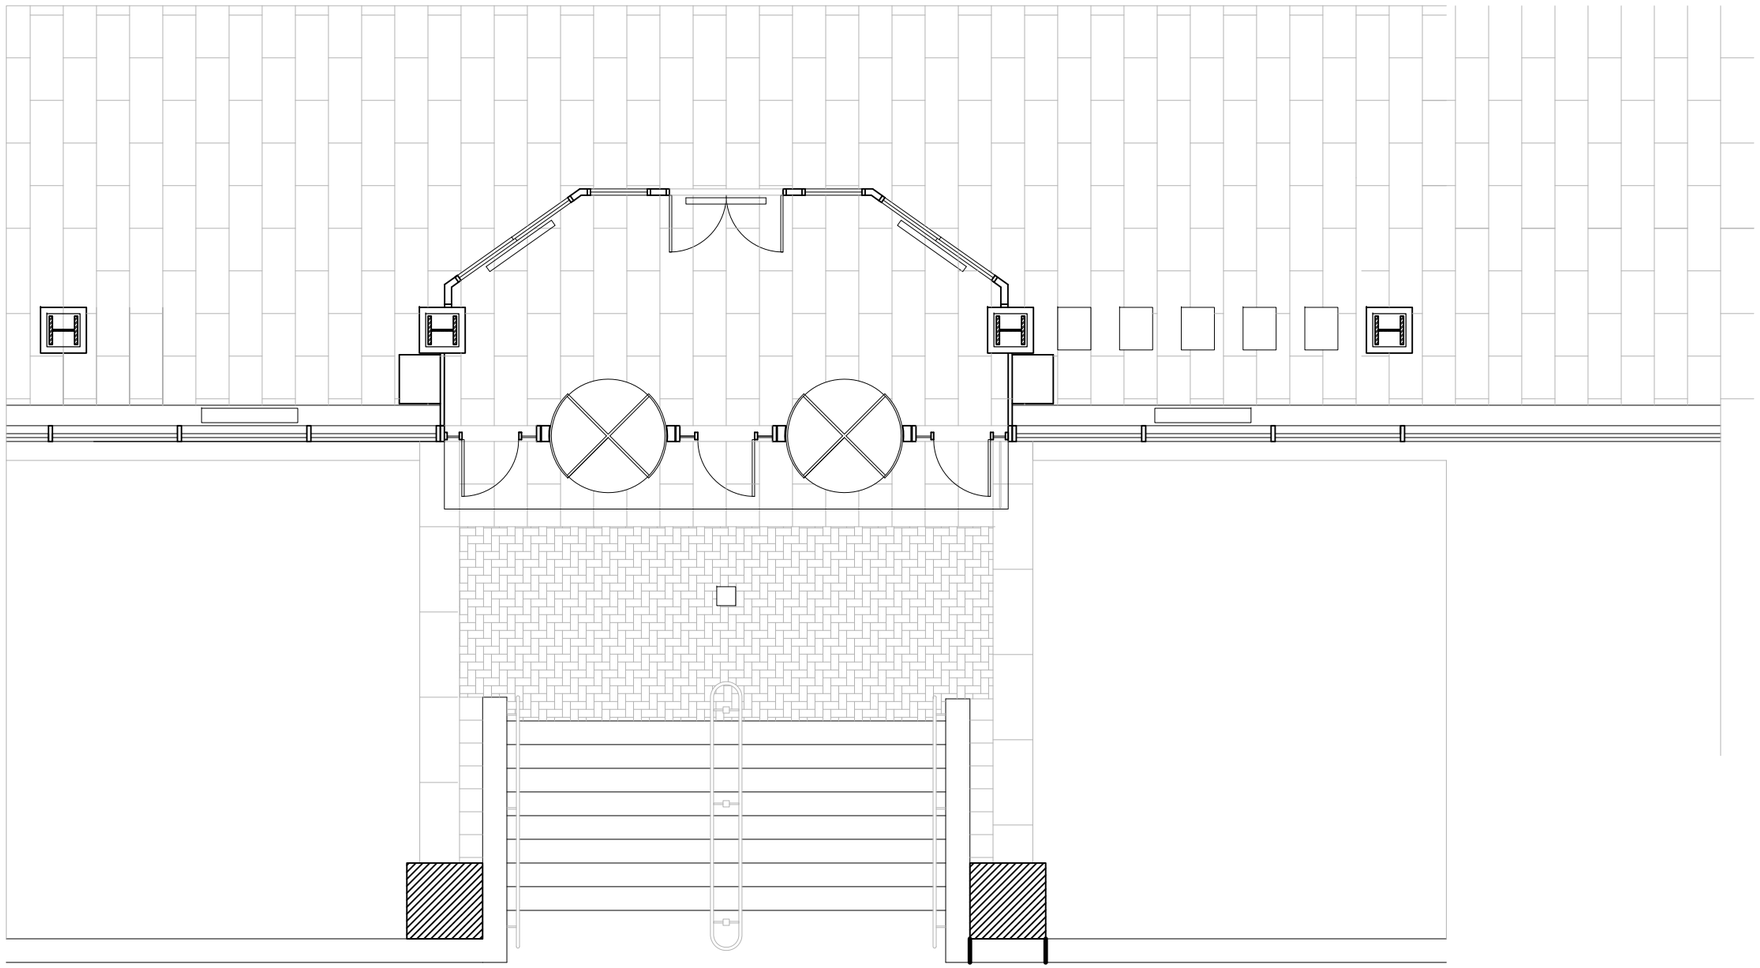

DRAWING TITLE: EXISTING CONDITIONS	REFERENCED DRAWING(S):			
AnnBeha Architects 33 Kingston Street Boston, MA 02111 617.338.3000 617.482.9097	PROJECT: BSOB 1 Ashburton - 01010.01			
	ISSUE DATE: 11/25/2013	SCALE: 1/8" = 1'	JOB NO.:	DRAWN BY: SW

© 2013 AnnBeha Architects

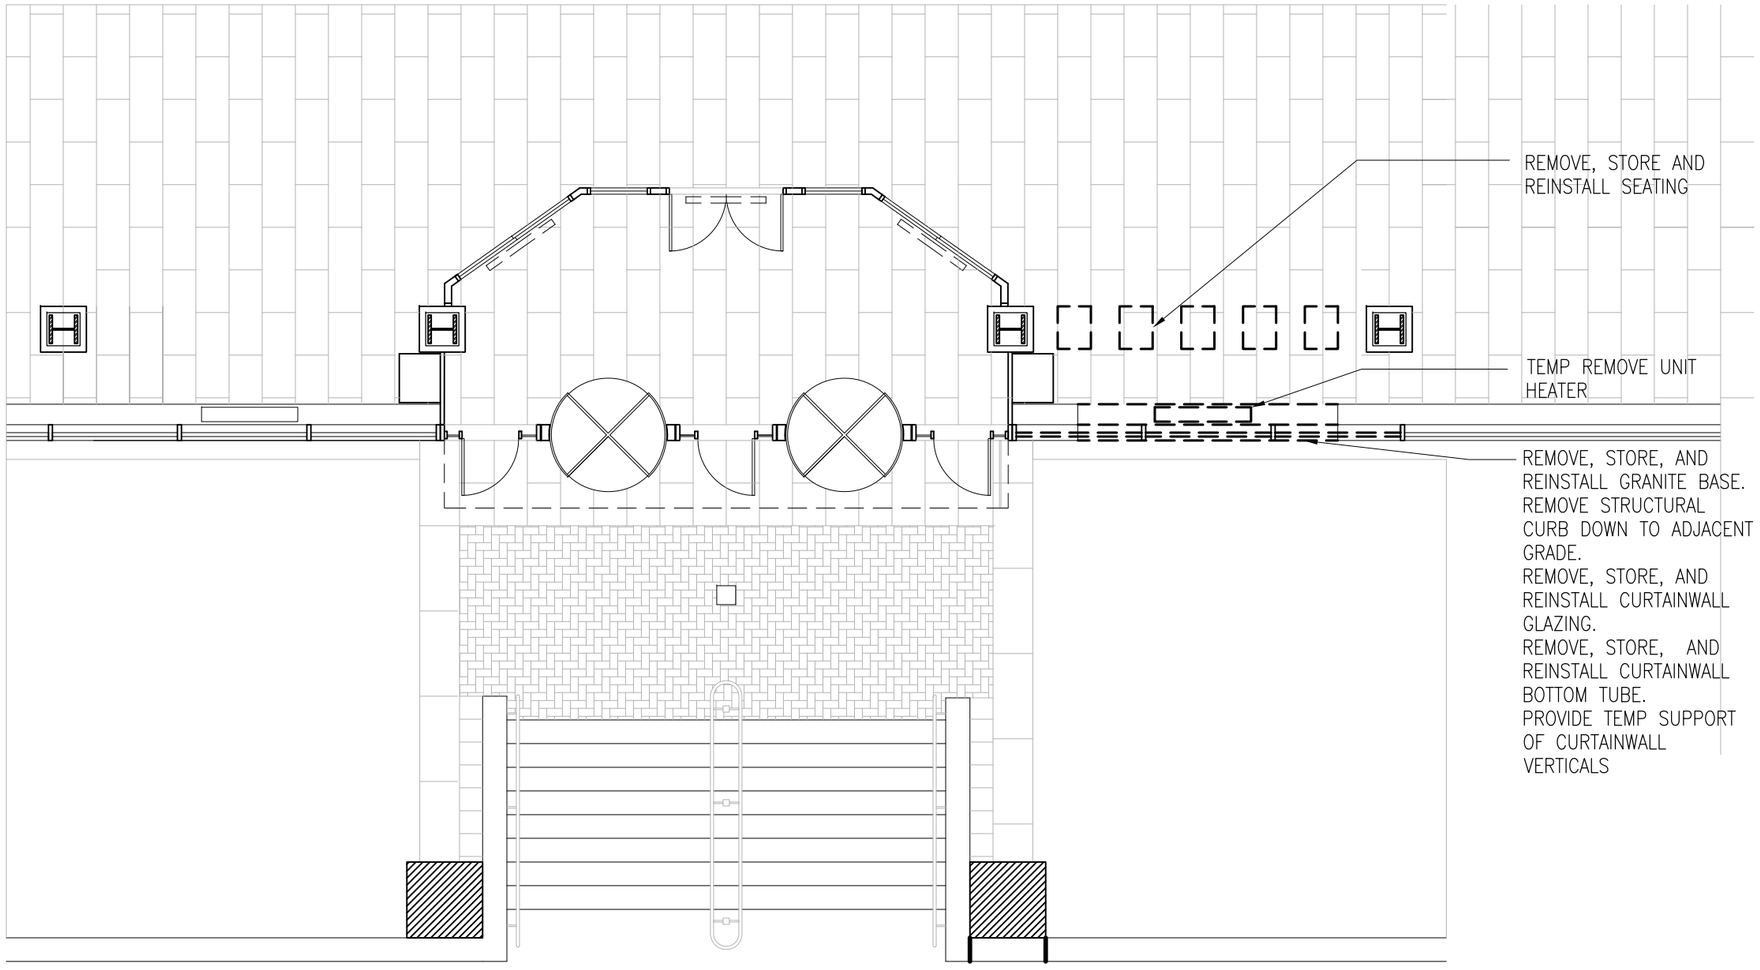

DRAWING TITLE:
DEMOLITION FOR TEMP ENTRANCE

REFERENCED DRAWING(S):

AnnBeha Architects
33 Kingston Street Boston, MA 02111
617.338.3000 617.482.9097

PROJECT:
BSOB 1 Ashburton - 01010.01

ISSUE DATE:	SCALE:	JOB NO.:	DRAWN BY:
11/25/2013	1/8" = 1'		SW

© 2013 AnnBeha Architects

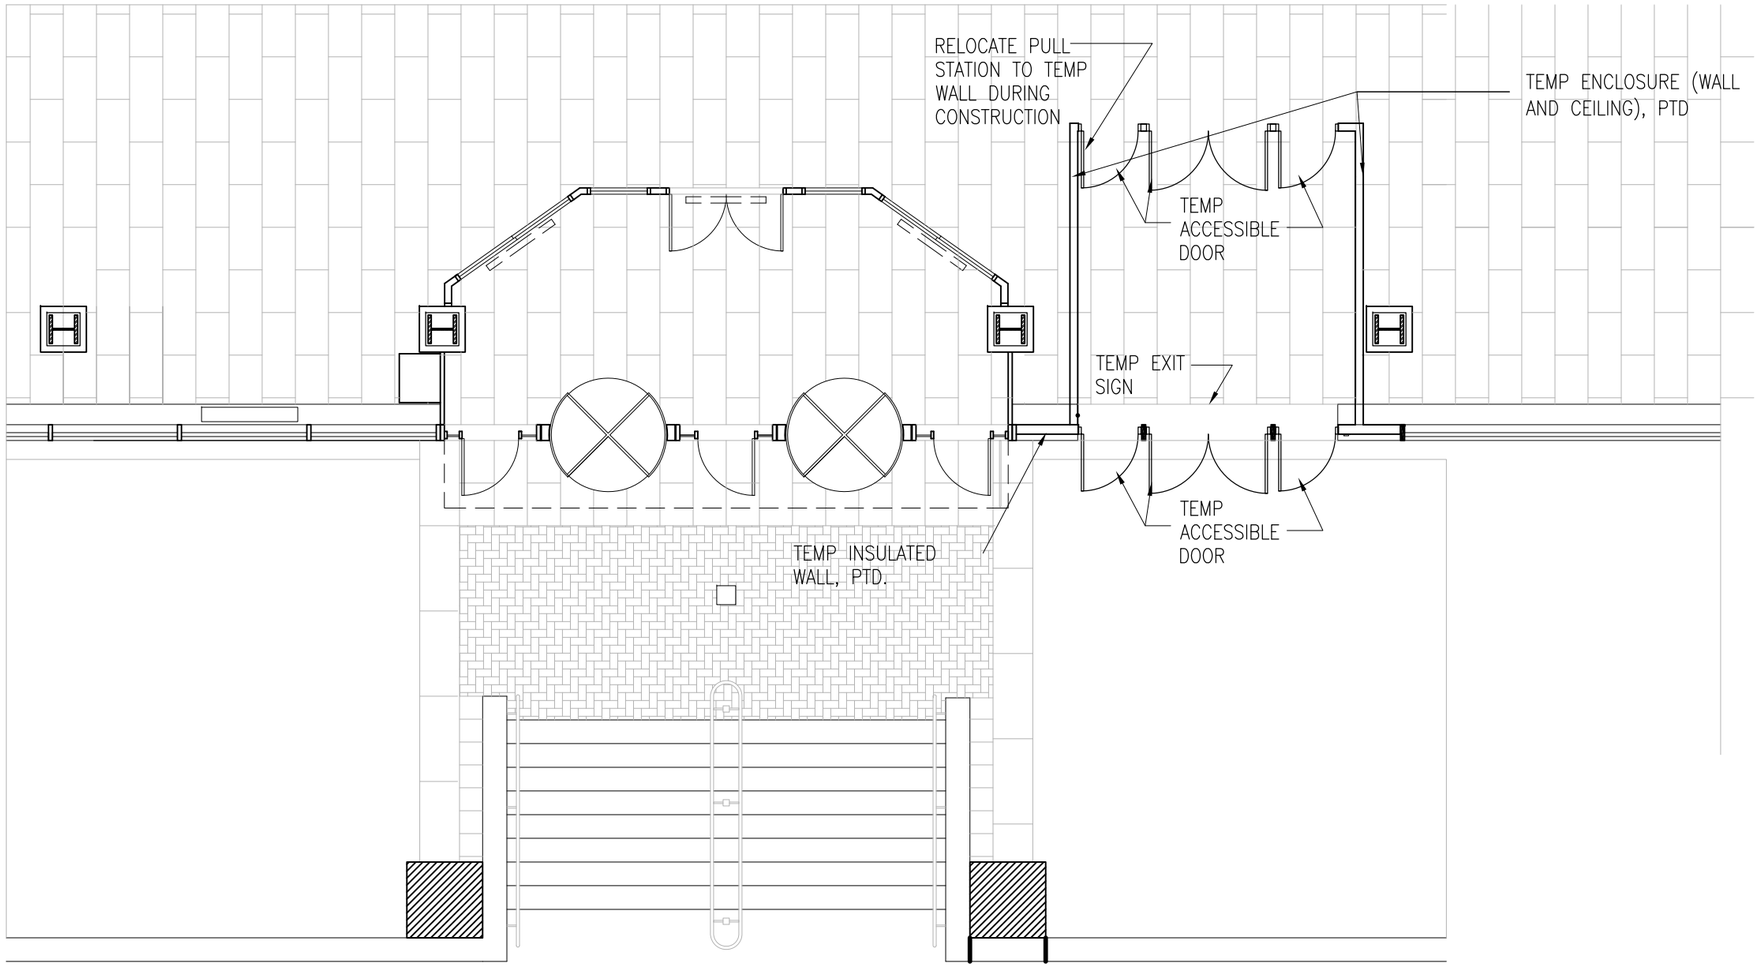

DRAWING TITLE: TEMPORARY VESTIBULE INSTALLED	REFERENCED DRAWING(S):	
AnnBeha Architects 33 Kingston Street Boston, MA 02111 617.338.3000 617.482.9097	PROJECT: BSOB 1 Ashburton - 01010.01	
	ISSUE DATE: 11/25/2013 · SCALE: 1/8" = 1' · JOB NO.: · DRAWN BY: SW	

© 2013 AnnBeha Architects

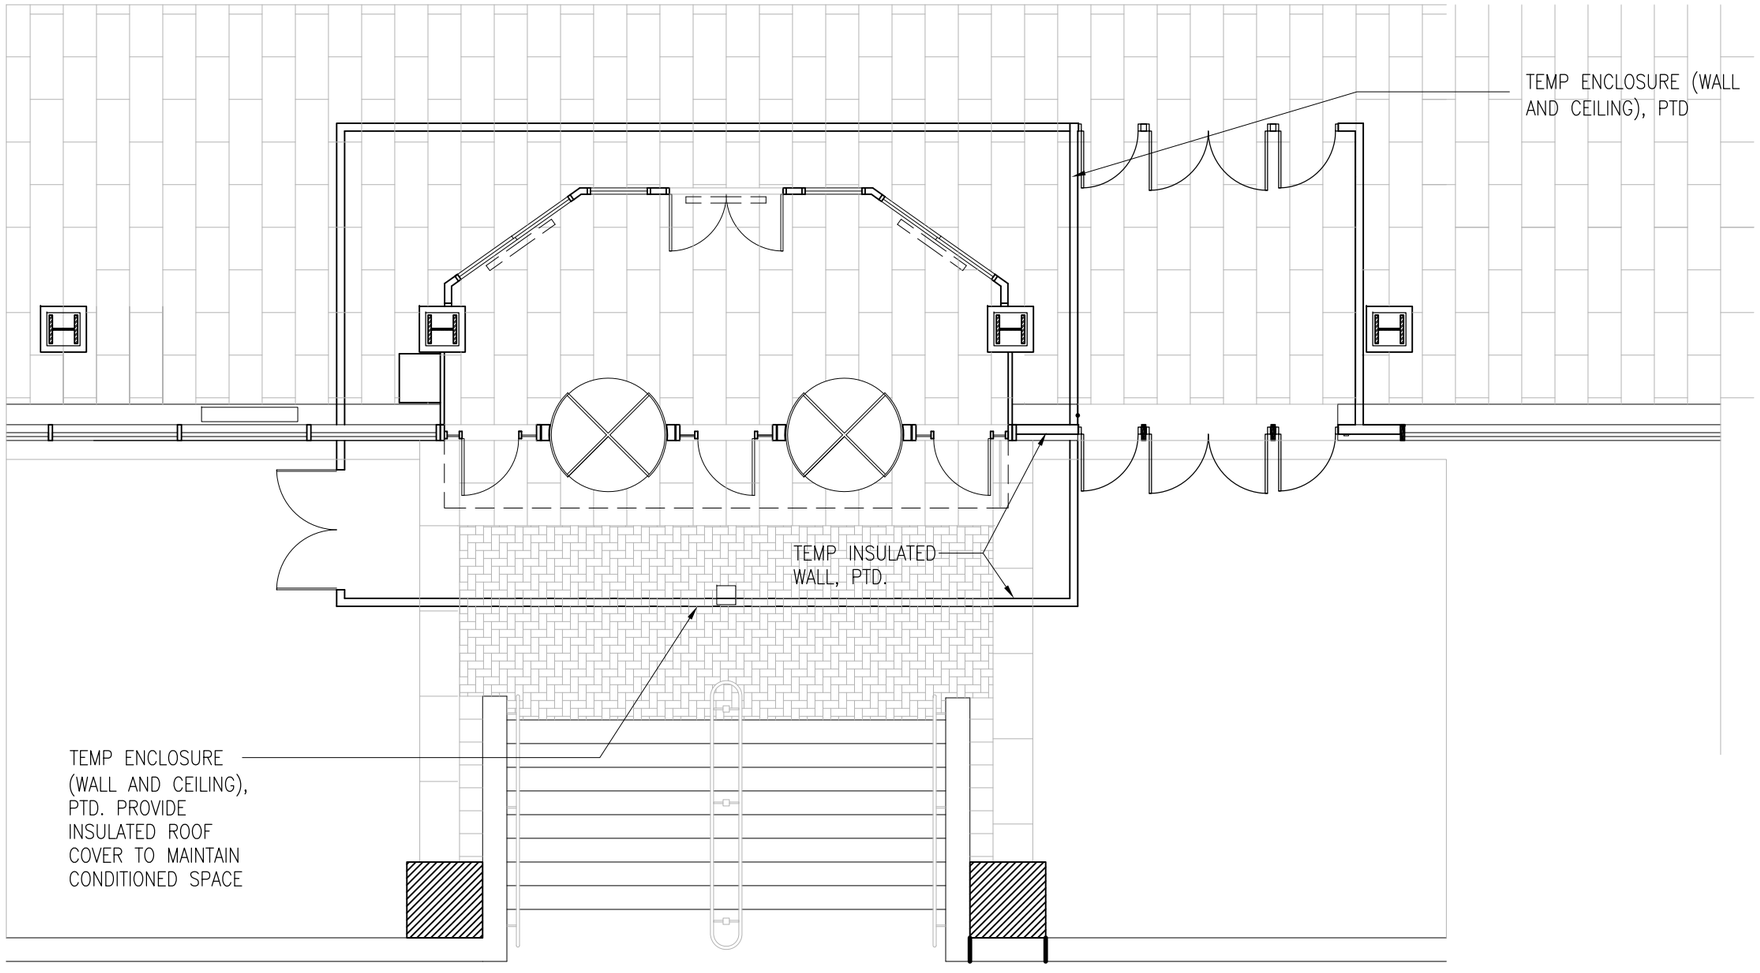

DRAWING TITLE: TEMP ENCLOSURE AT MAIN ENTRANCE	REFERENCED DRAWING(S):			
AnnBeha Architects 33 Kingston Street Boston, MA 02111 617.338.3000 617.482.9097	PROJECT: BSOB 1 Ashburton - 01010.01			
	ISSUE DATE: 11/25/2013	SCALE: 1/8" = 1'	JOB NO.:	DRAWN BY: SW

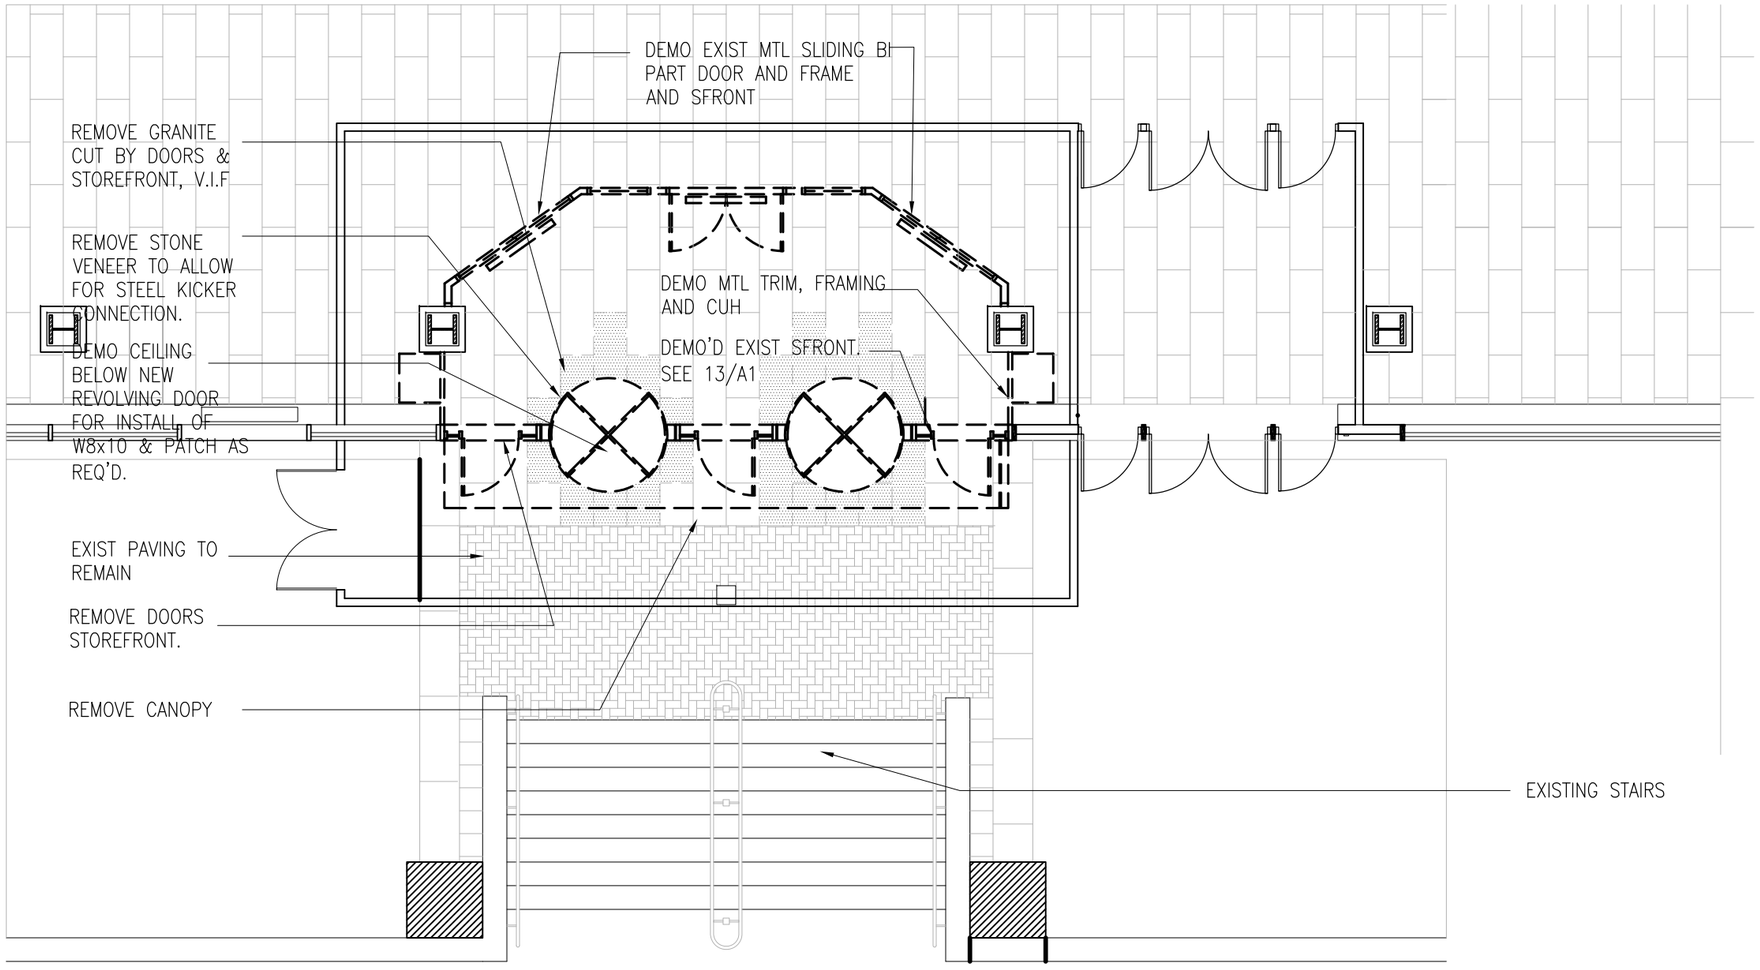

DRAWING TITLE:
REMOVE MAIN ENTRANCE VESITBULE

REFERENCED DRAWING(S):

AnnBeha Architects
33 Kingston Street Boston, MA 02111
617.338.3000 617.482.9097

PROJECT:
BSOB 1 Ashburton - 01010.01

ISSUE DATE:	SCALE:	JOB NO.:	DRAWN BY:
11/25/2013	1/8" = 1'		SW

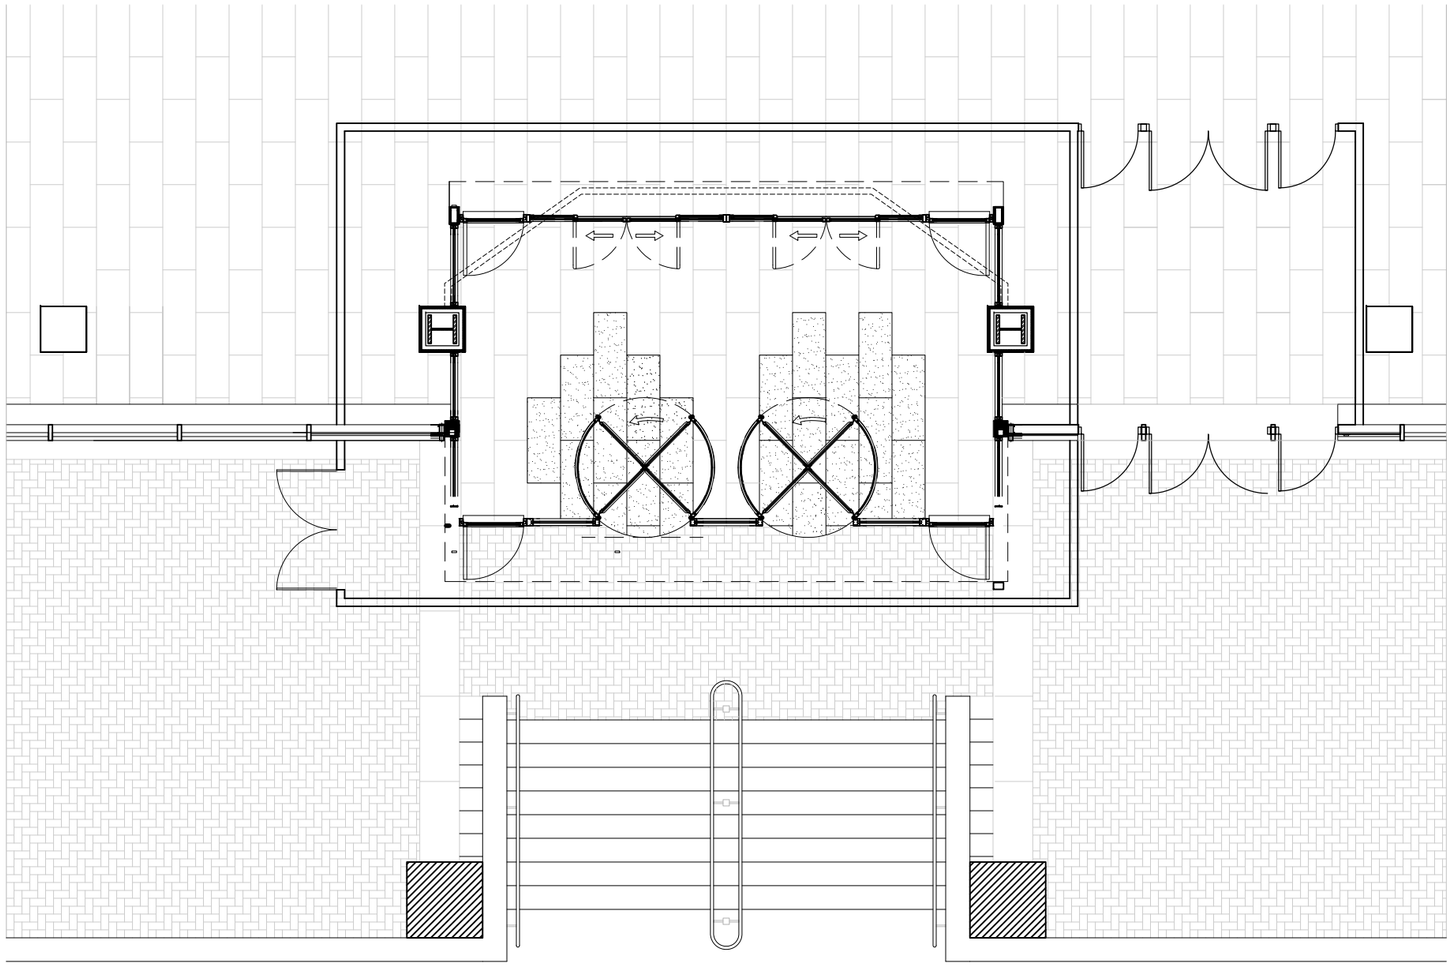

DRAWING TITLE:
MAIN ENTRANCE VESTIBULE CONSTRUCTION

REFERENCED DRAWING(S):

AnnBeha Architects
33 Kingston Street Boston, MA 02111
617.338.3000 617.482.9097

PROJECT:
BSOB 1 Ashburton - 01010.01

ISSUE DATE:	SCALE:	JOB NO.:	DRAWN BY:
11/25/2013	1/8" = 1'		SW

© 2013 AnnBeha Architects

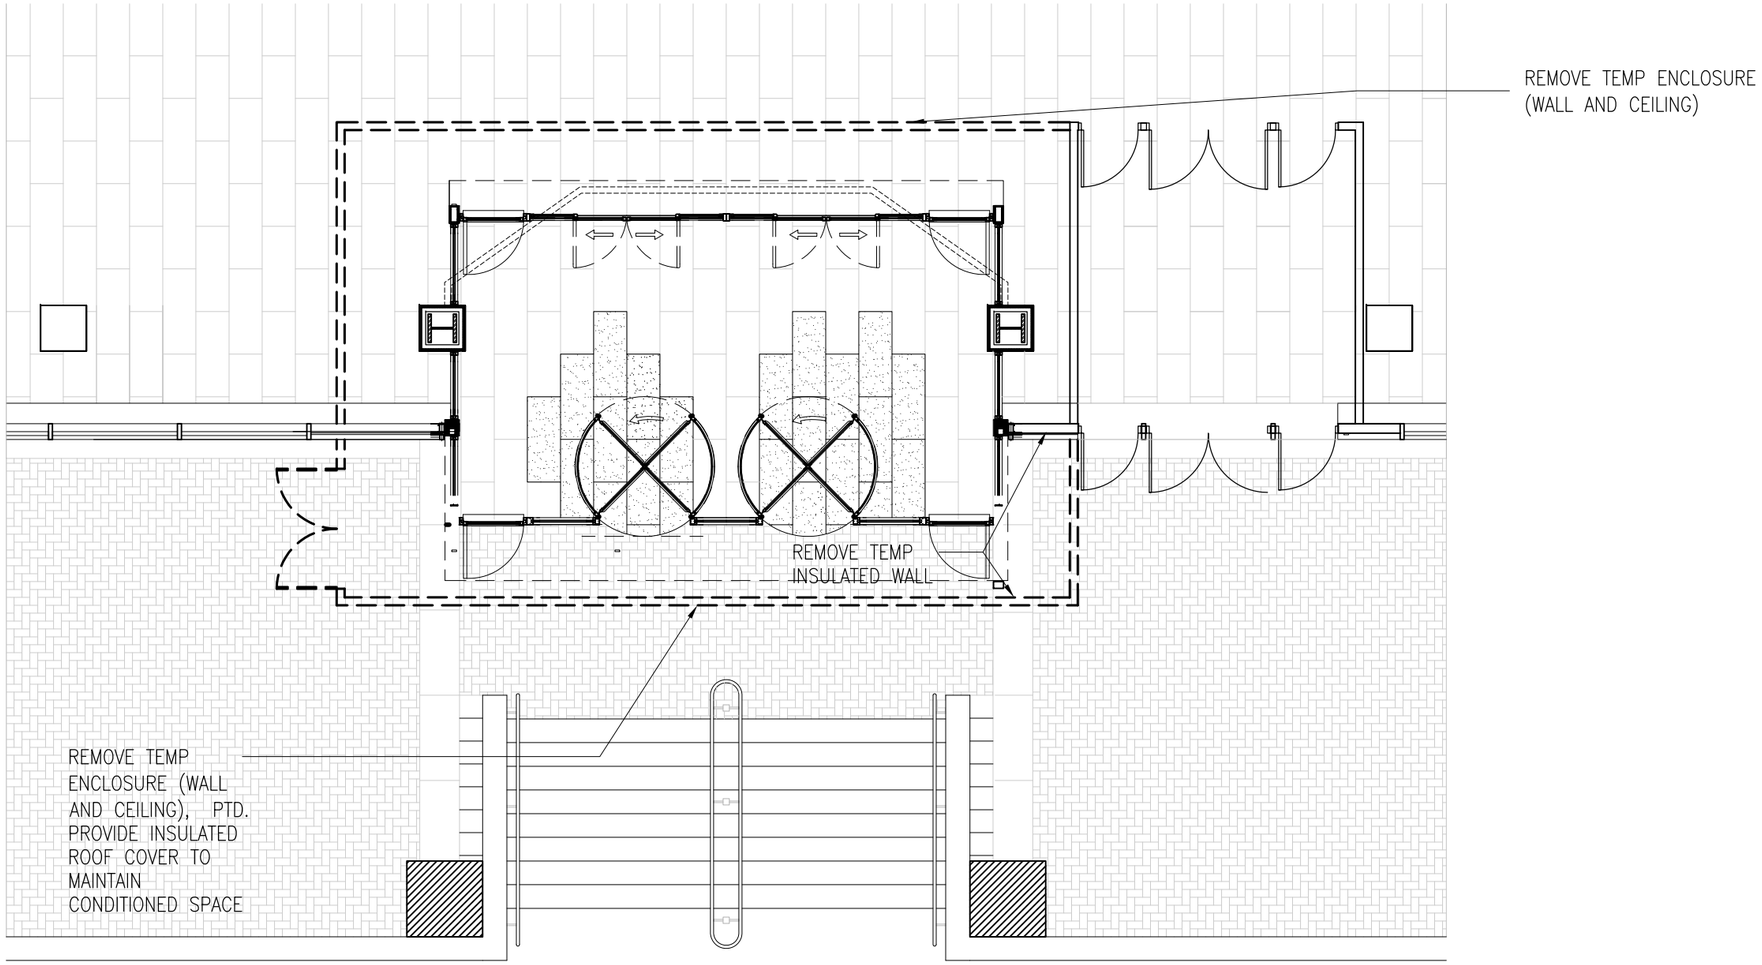

DRAWING TITLE:
REMOVE TEMPORARY ENCLOSURE

REFERENCED DRAWING(S):

AnnBeha Architects
33 Kingston Street Boston, MA 02111
617.338.3000 617.482.9097

PROJECT:
BSOB 1 Ashburton - 01010.01

ISSUE DATE:	SCALE:	JOB NO.:	DRAWN BY:
11/25/2013	1/8" = 1'		SW

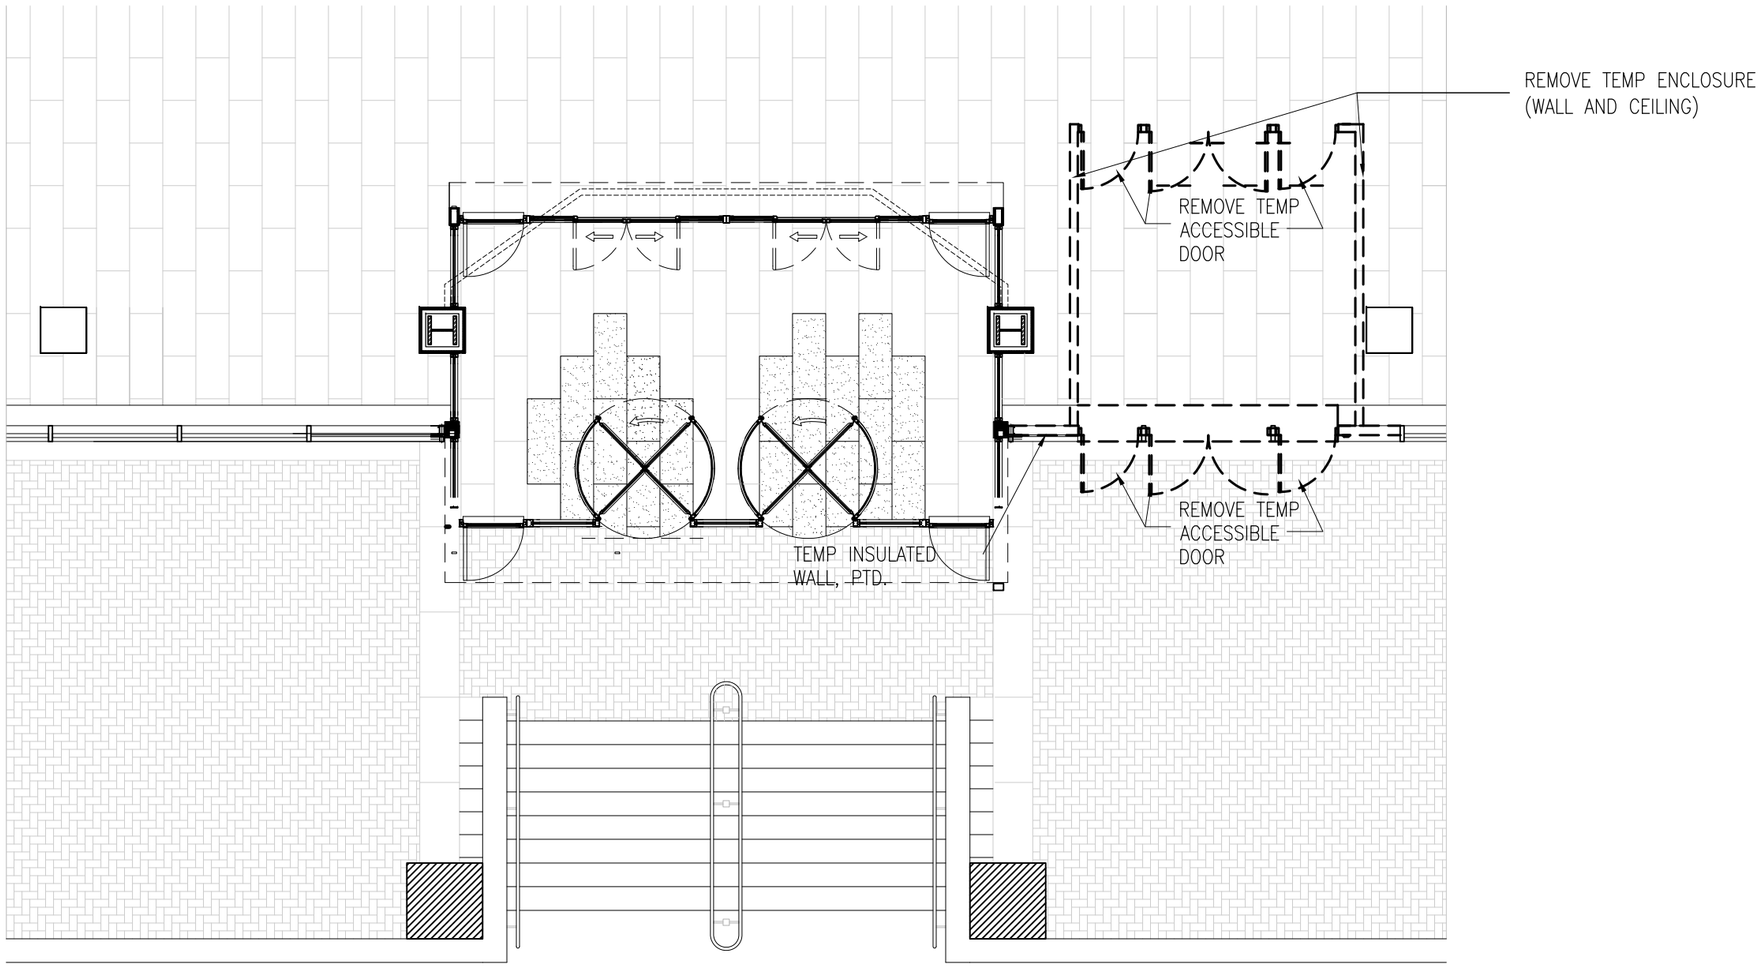

DRAWING TITLE: REMOVE TEMPORARY VESTIBULE	REFERENCED DRAWING(S):			
AnnBeha Architects 33 Kingston Street Boston, MA 02111 617.338.3000 617.482.9097	PROJECT: BSOB 1 Ashburton - 01010.01			
	ISSUE DATE: 11/25/2013	SCALE: 1/8" = 1'	JOB NO.:	DRAWN BY: SW

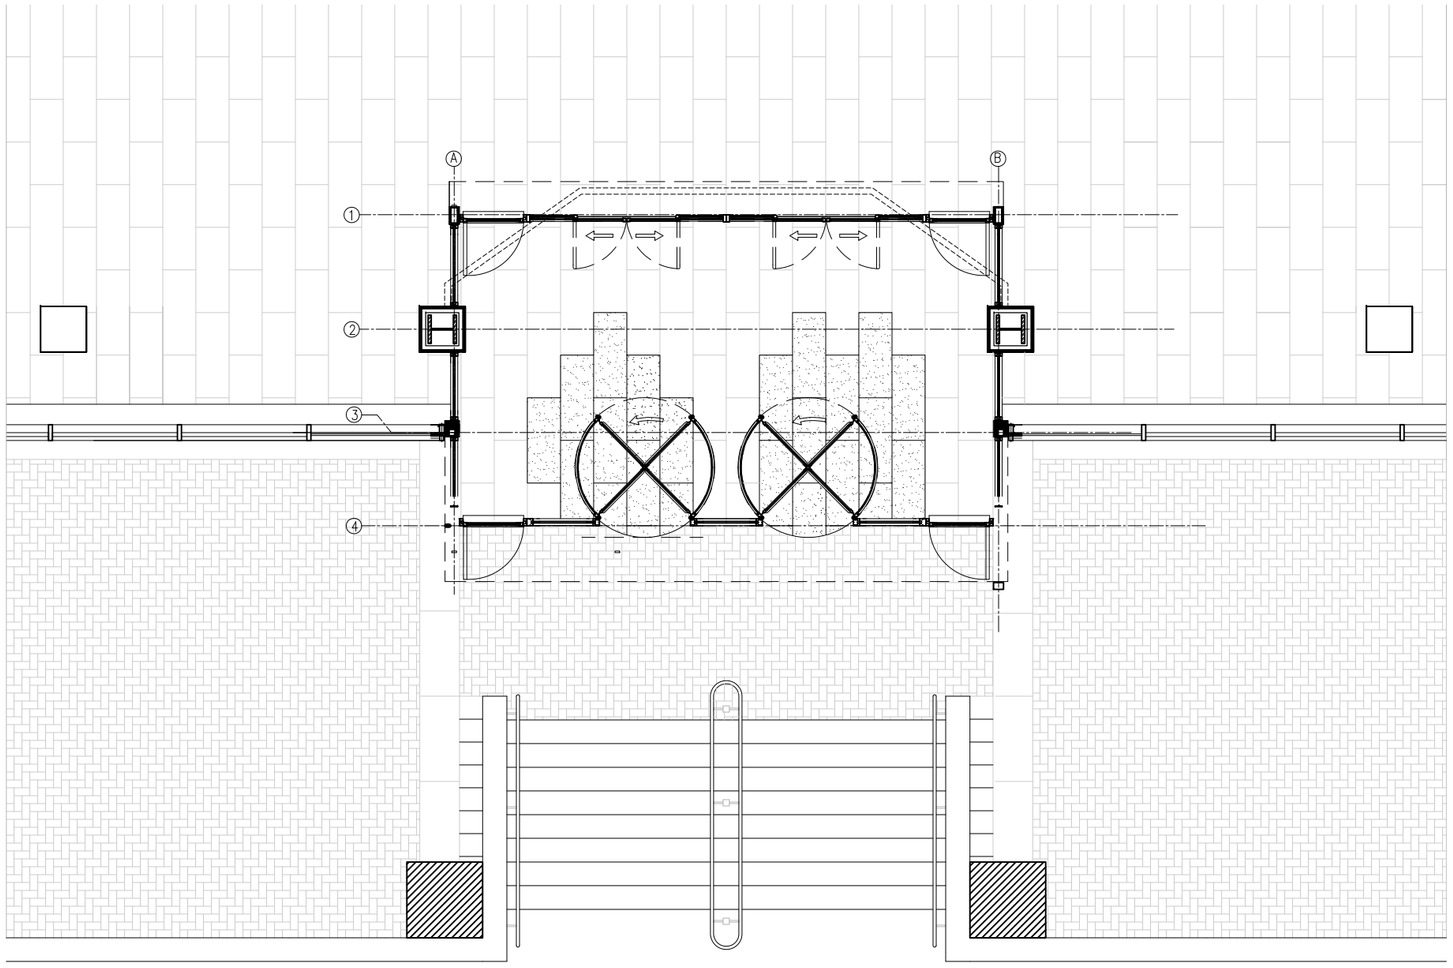

DRAWING TITLE:
MAIN ENTRY VESTIBULE COMPLETE

REFERENCED DRAWING(S):

AnnBeha Architects
33 Kingston Street Boston, MA 02111
617.338.3000 617.482.9097

PROJECT:
BSOB 1 Ashburton - 01010.01

ISSUE DATE:	SCALE:	JOB NO.:	DRAWN BY:
11/25/2013	1/8" = 1'		SW

© 2013 AnnBeha Architects